


TOP VIEW

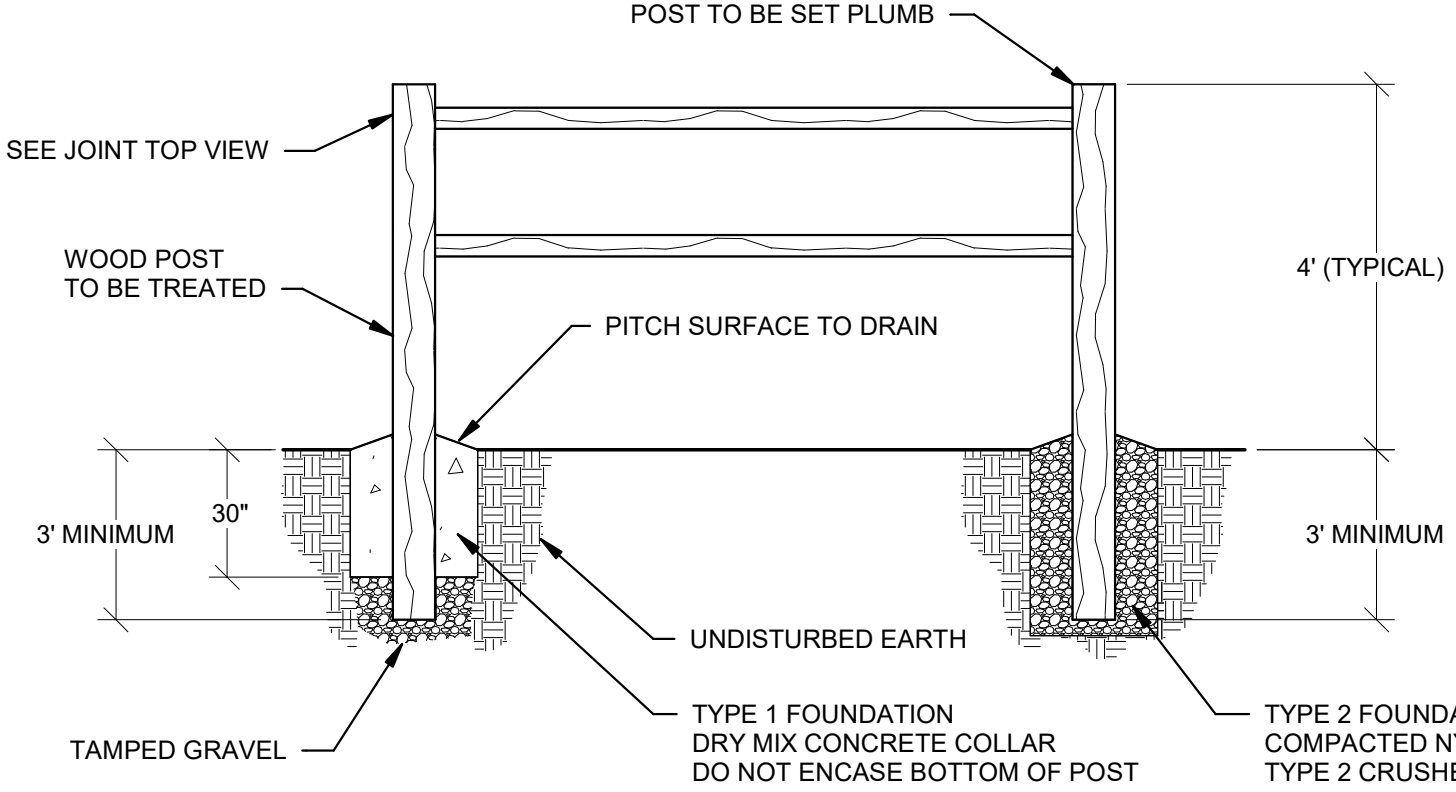

SCALE: NONE

CORNELL UNIVERSITY DESIGN AND CONSTRUCTION STANDARDS	REVIEWED BY: JT	REVISED BY: JT
	DATE: 12/11/2019	DATE: 3/21/2019
WOOD POST FENCE DETAIL		1.8.8